"This document has been prepared by AECOM Ltd ("AL") for the sole use of our Client (the "Client") and in accordance with generally accepted consultancy principles, the budget for fees and the terms of reference agreed between AL and the Client. Any information provided by third parties and referred to herein has not been checked or verified by AL, unless otherwise expressly stated in the document. No third party may rely upon this document without the prior and express written agreement of AL"

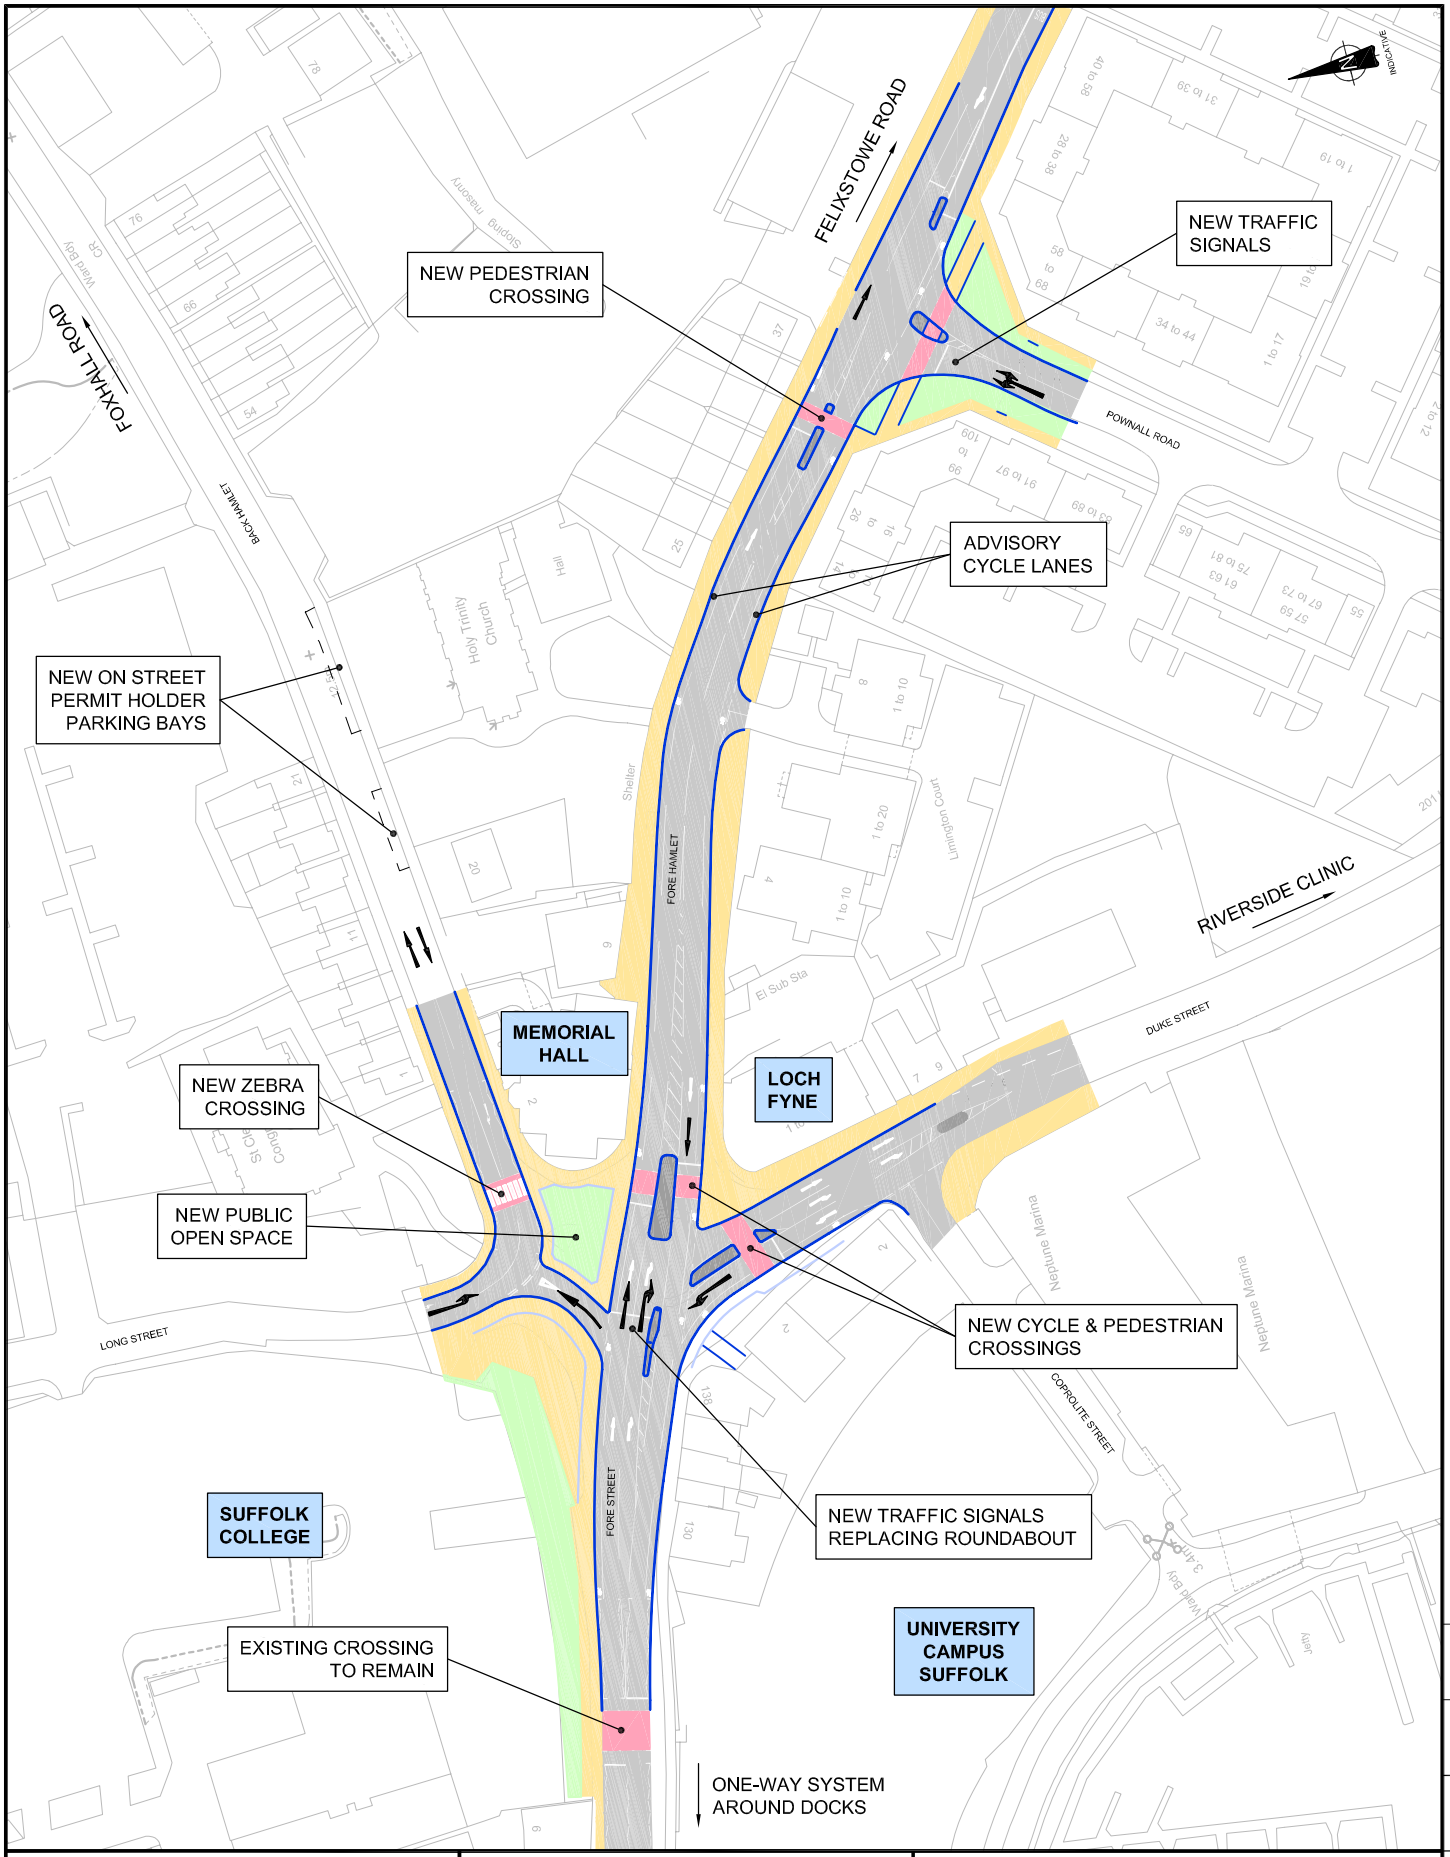

Client:
Suffolk County Council
Director of Environment & Transport
Endeavour House
8 Russell Road
Ipswich
IP1 2BX

Project:
DUKE STREET
JUNCTION IMPROVEMENTS

Title:
PROPOSED SCHEME

AECOM
Saxon House,
Duke Street,
Chelmsford, Essex, CM1 1HT
Tel: +44 (0) 1245 77 1200
Fax: +44 (0) 1245 77 1299
www.aecom.com

cm | | | | | | A4